

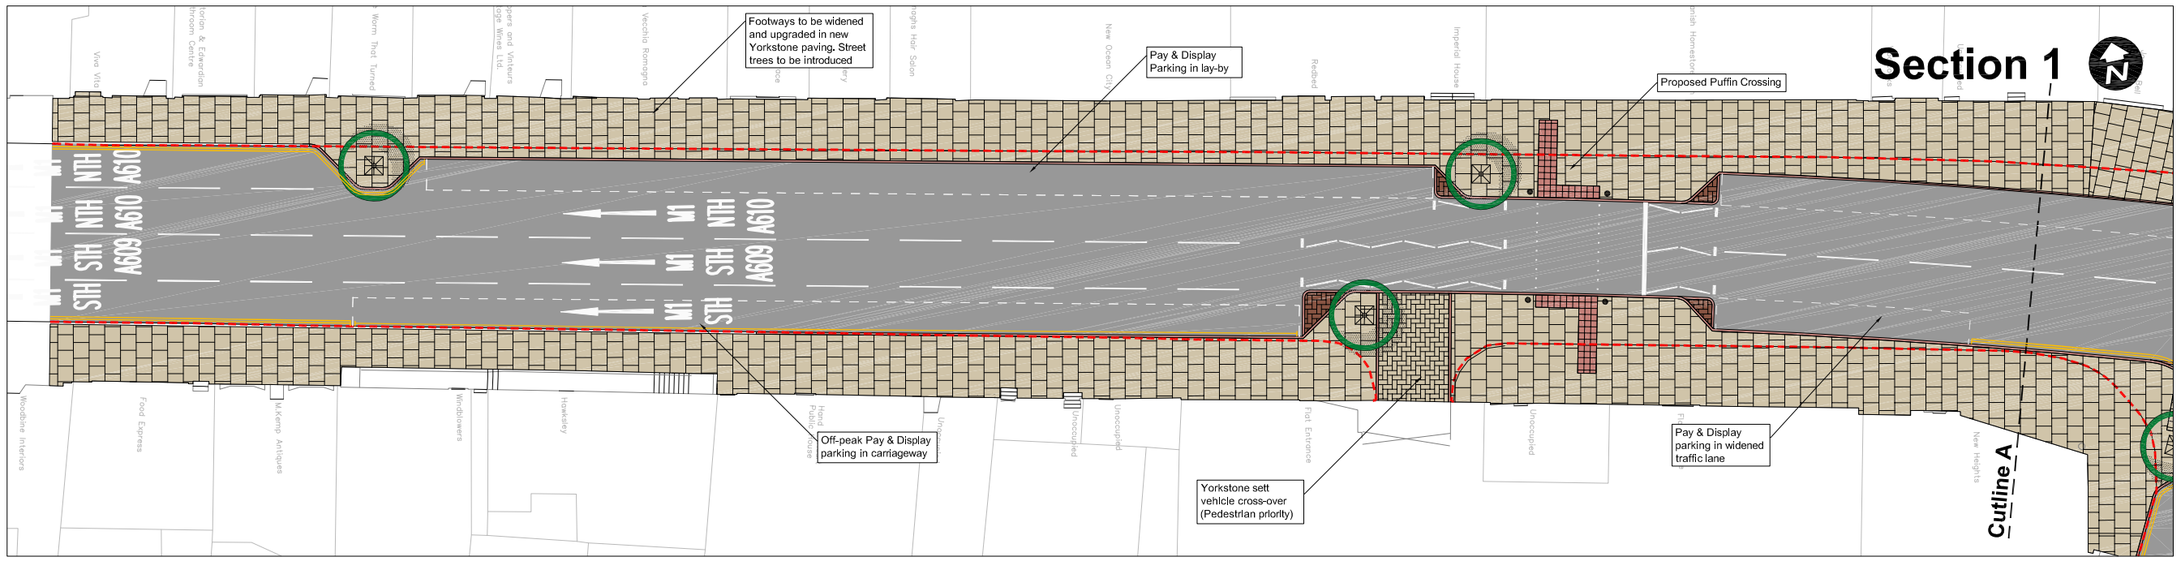


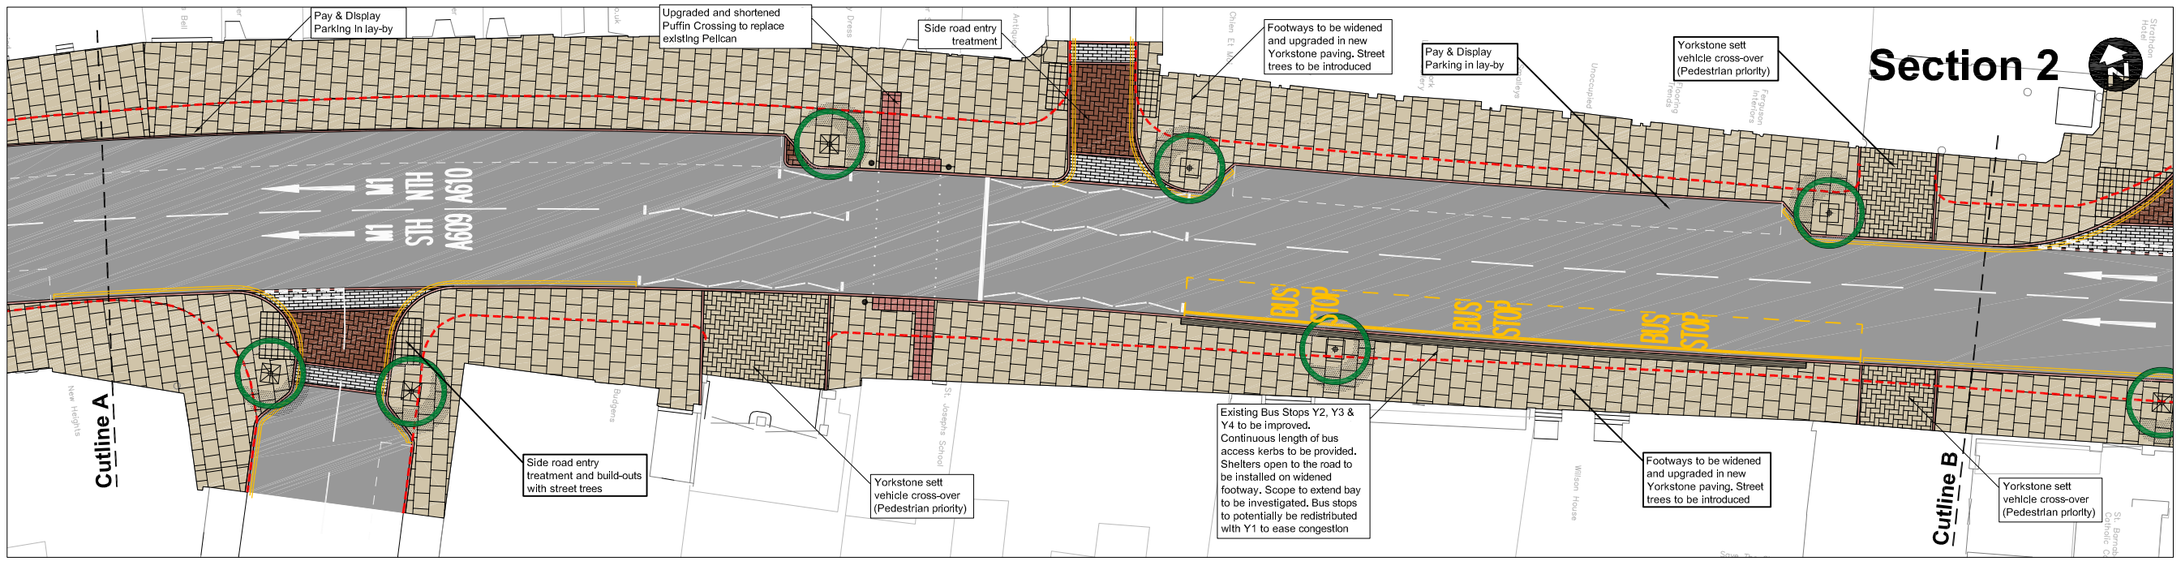

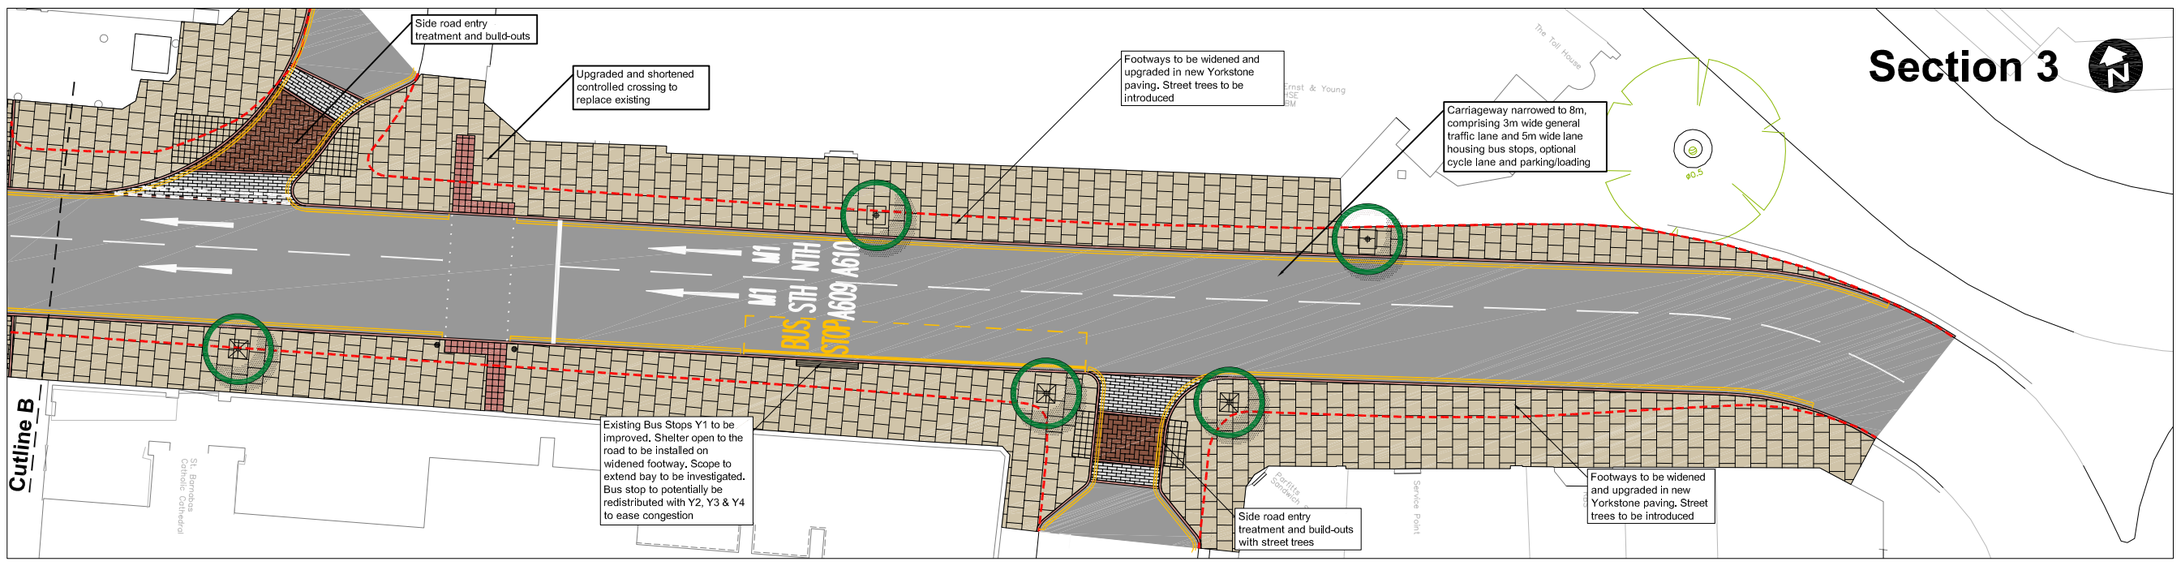


Notes:

1. Do Not Scale.
2. All discrepancies are to be reported to the Engineer.
3. All dimensions in metres unless stated otherwise.

KEY:

- Pink granite kerb laid to SD1100/40
- Pink granite kerb laid flat as channel to SD1100/40
- Yorkstone uncontrolled crossing tactile paving slabs laid to SD1100/210
- Pink granite controlled crossing tactile paving slabs laid to SD1100/210
- Diamond sawn Yorkstone paving slabs laid on 35 mm thick bedding mortar to SD1100/170, SD1100/180 & SD1100/190.
- Marshalls Tegula block paving 240mm x 160mm x 80mm, colour "Traditional" laid in 90° herringbone to SD1100/220
- Charcon Country Setts 220 x 102 x 100mm colour 'Silver grey' laid to SD1100/230A
- Tree pit & tree grid
- Street lighting column
- Existing kerb line

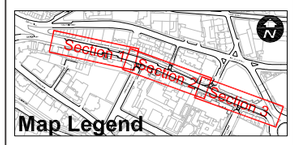

This map is reproduced from Ordnance Survey material with the permission of Ordnance Survey on behalf of the Controller of Her Majesty's Stationery Office © Crown Copyright and database right 2014. Ordnance Survey Licence number 100019317. Unauthorised reproduction infringes Crown copyright and may lead to prosecution or civil proceedings.

Rev.	Date	Details	Ch'd

Nottingham City Council

Development

Highway Design
Loxley House
Station Street
Nottingham
NG2 3NG
Telephone: 0115 915 5555

Scheme: ERDF CREATIVE QUARTER DERBY ROAD

Title: ENGAGEMENT PLAN

Drawn	Scale	Date
BB	1:200	11.2014
CAD: BB	Checked	Authorised

Drawing Number: HD/16633/001

Revision: