
ERDF Creative Quarter Approach Transport Improvements: Derby Road

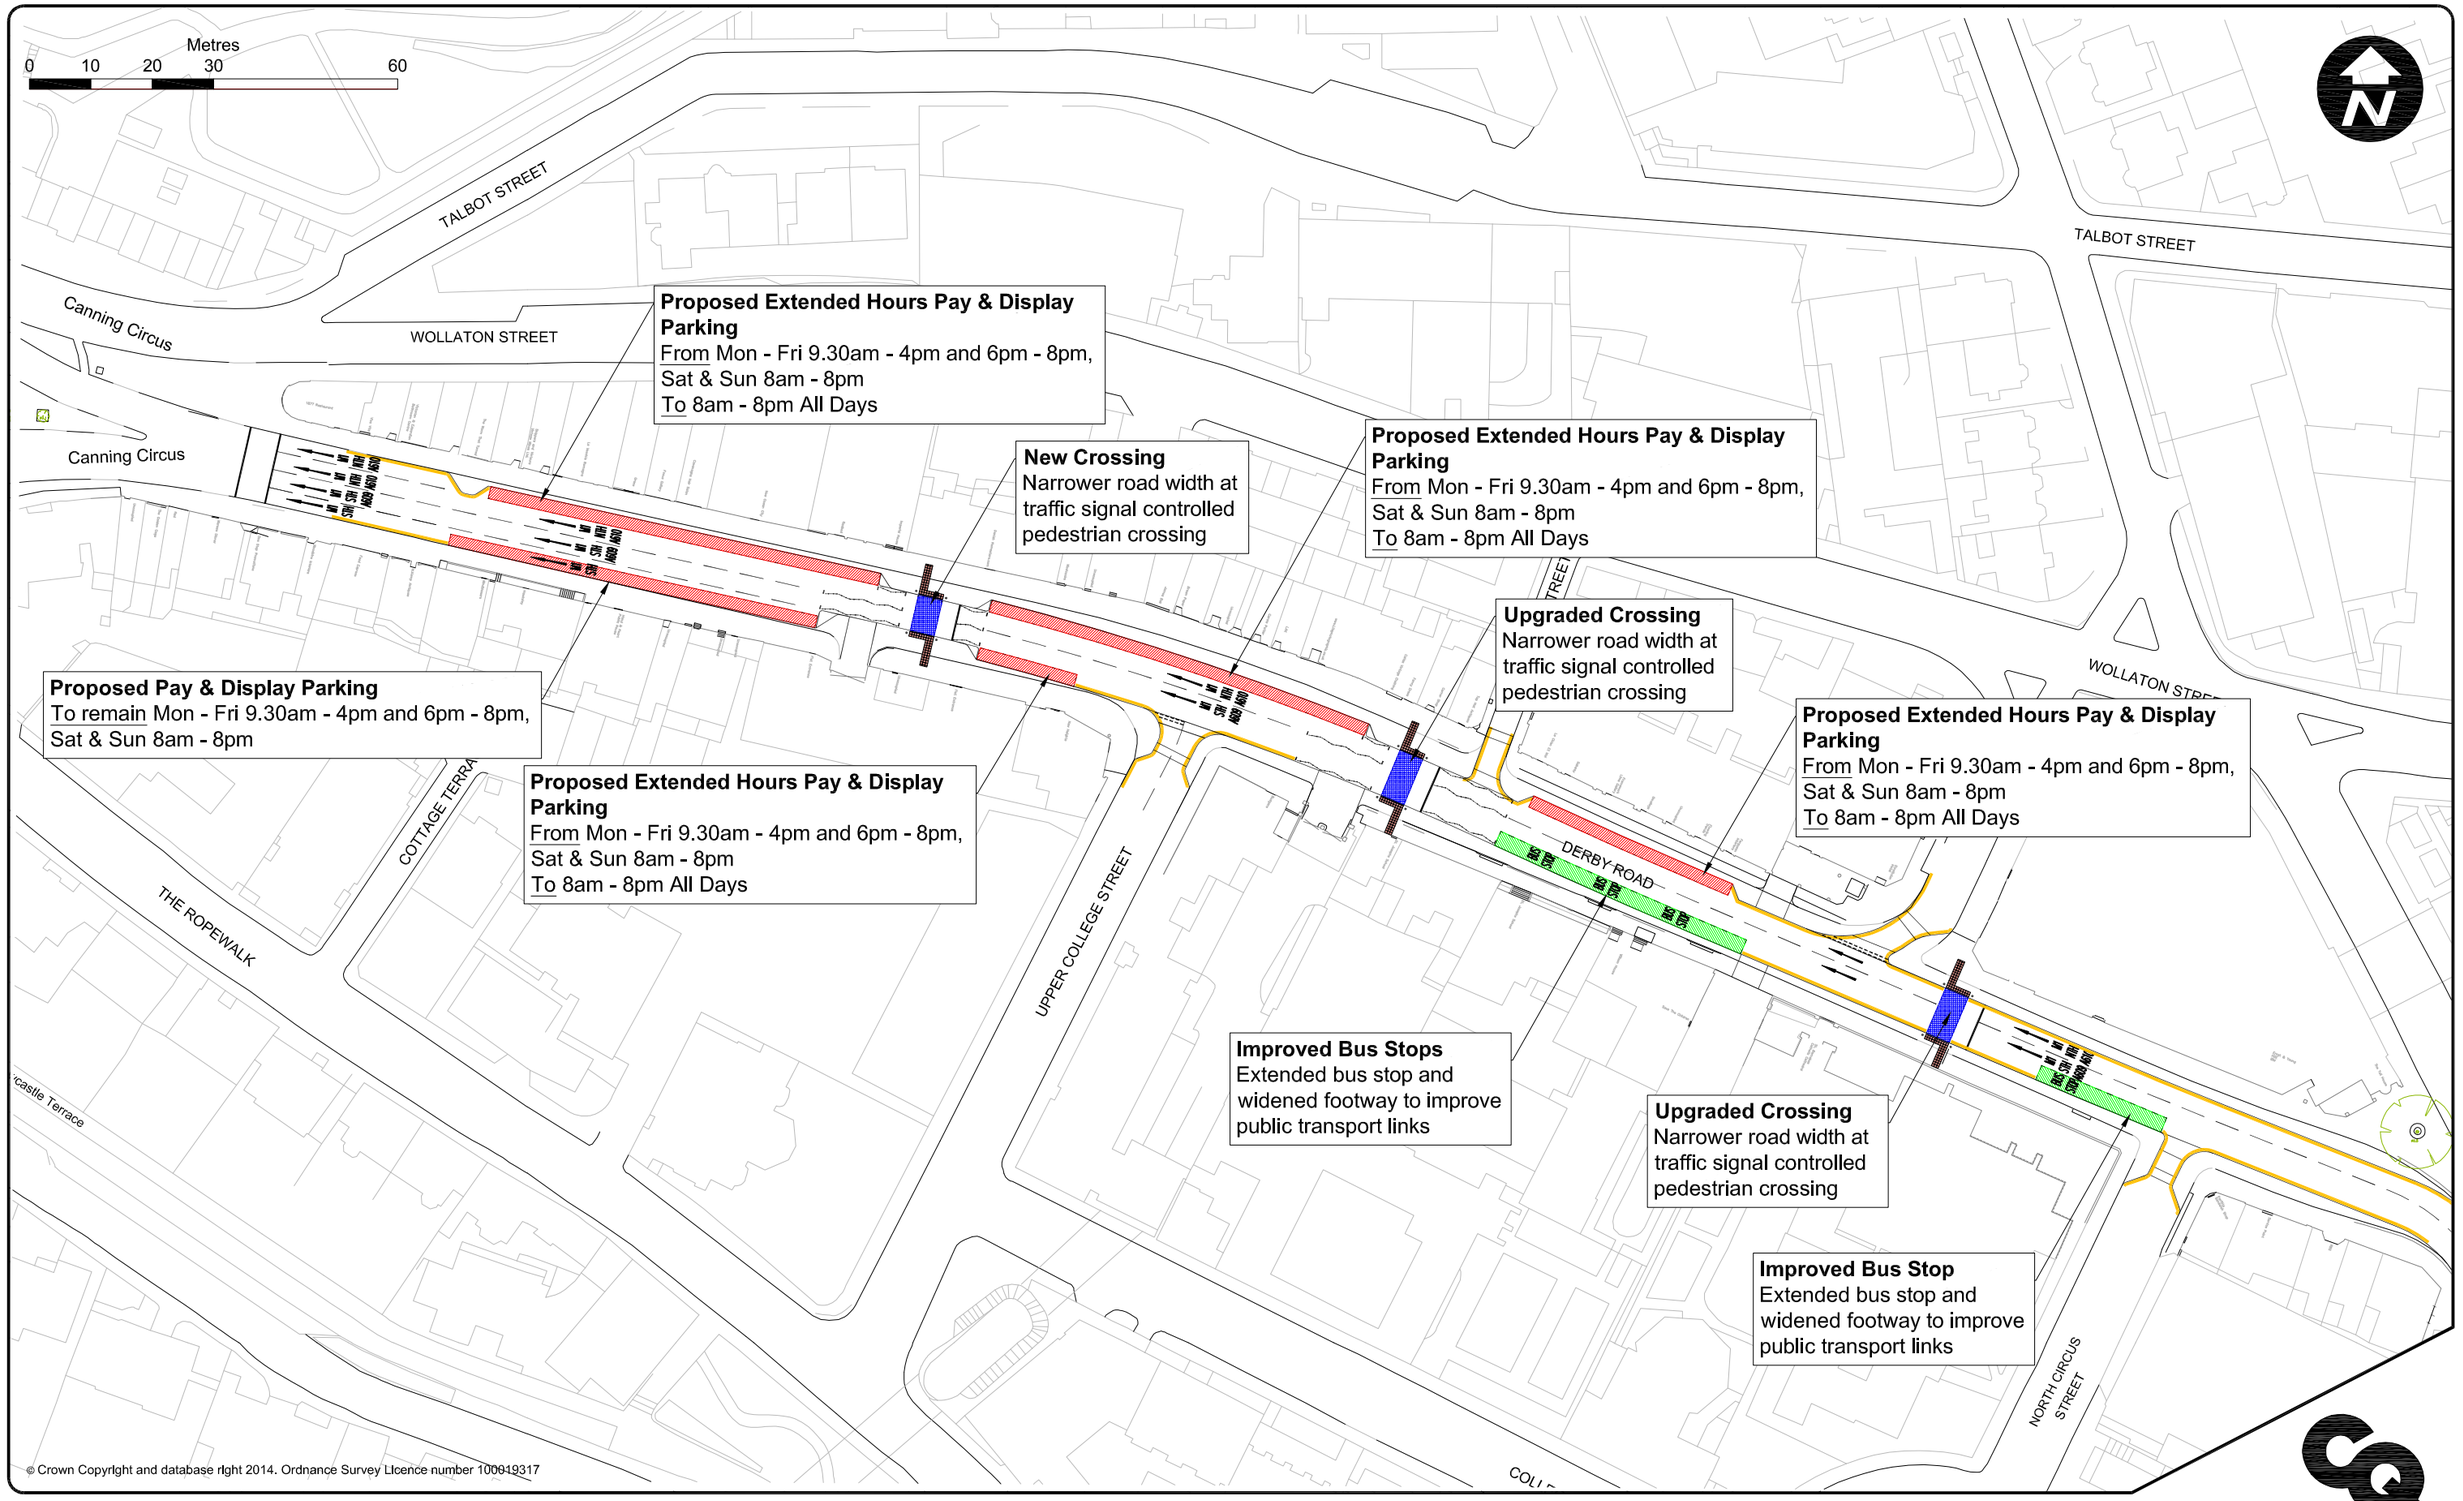

Title	**TMP7104 CONSULTATION PLAN**
Scale	**1:1000 @ A3**
Drawn	**BB**
Drawing No	**HD/16633/TMP7104**

KEY:

- Parking Bays
- Bus Stops
- Signal Controlled Pedestrian Crossings
- Existing Double Yellow Lining (with Existing Loading Restrictions)

Nottingham City Council