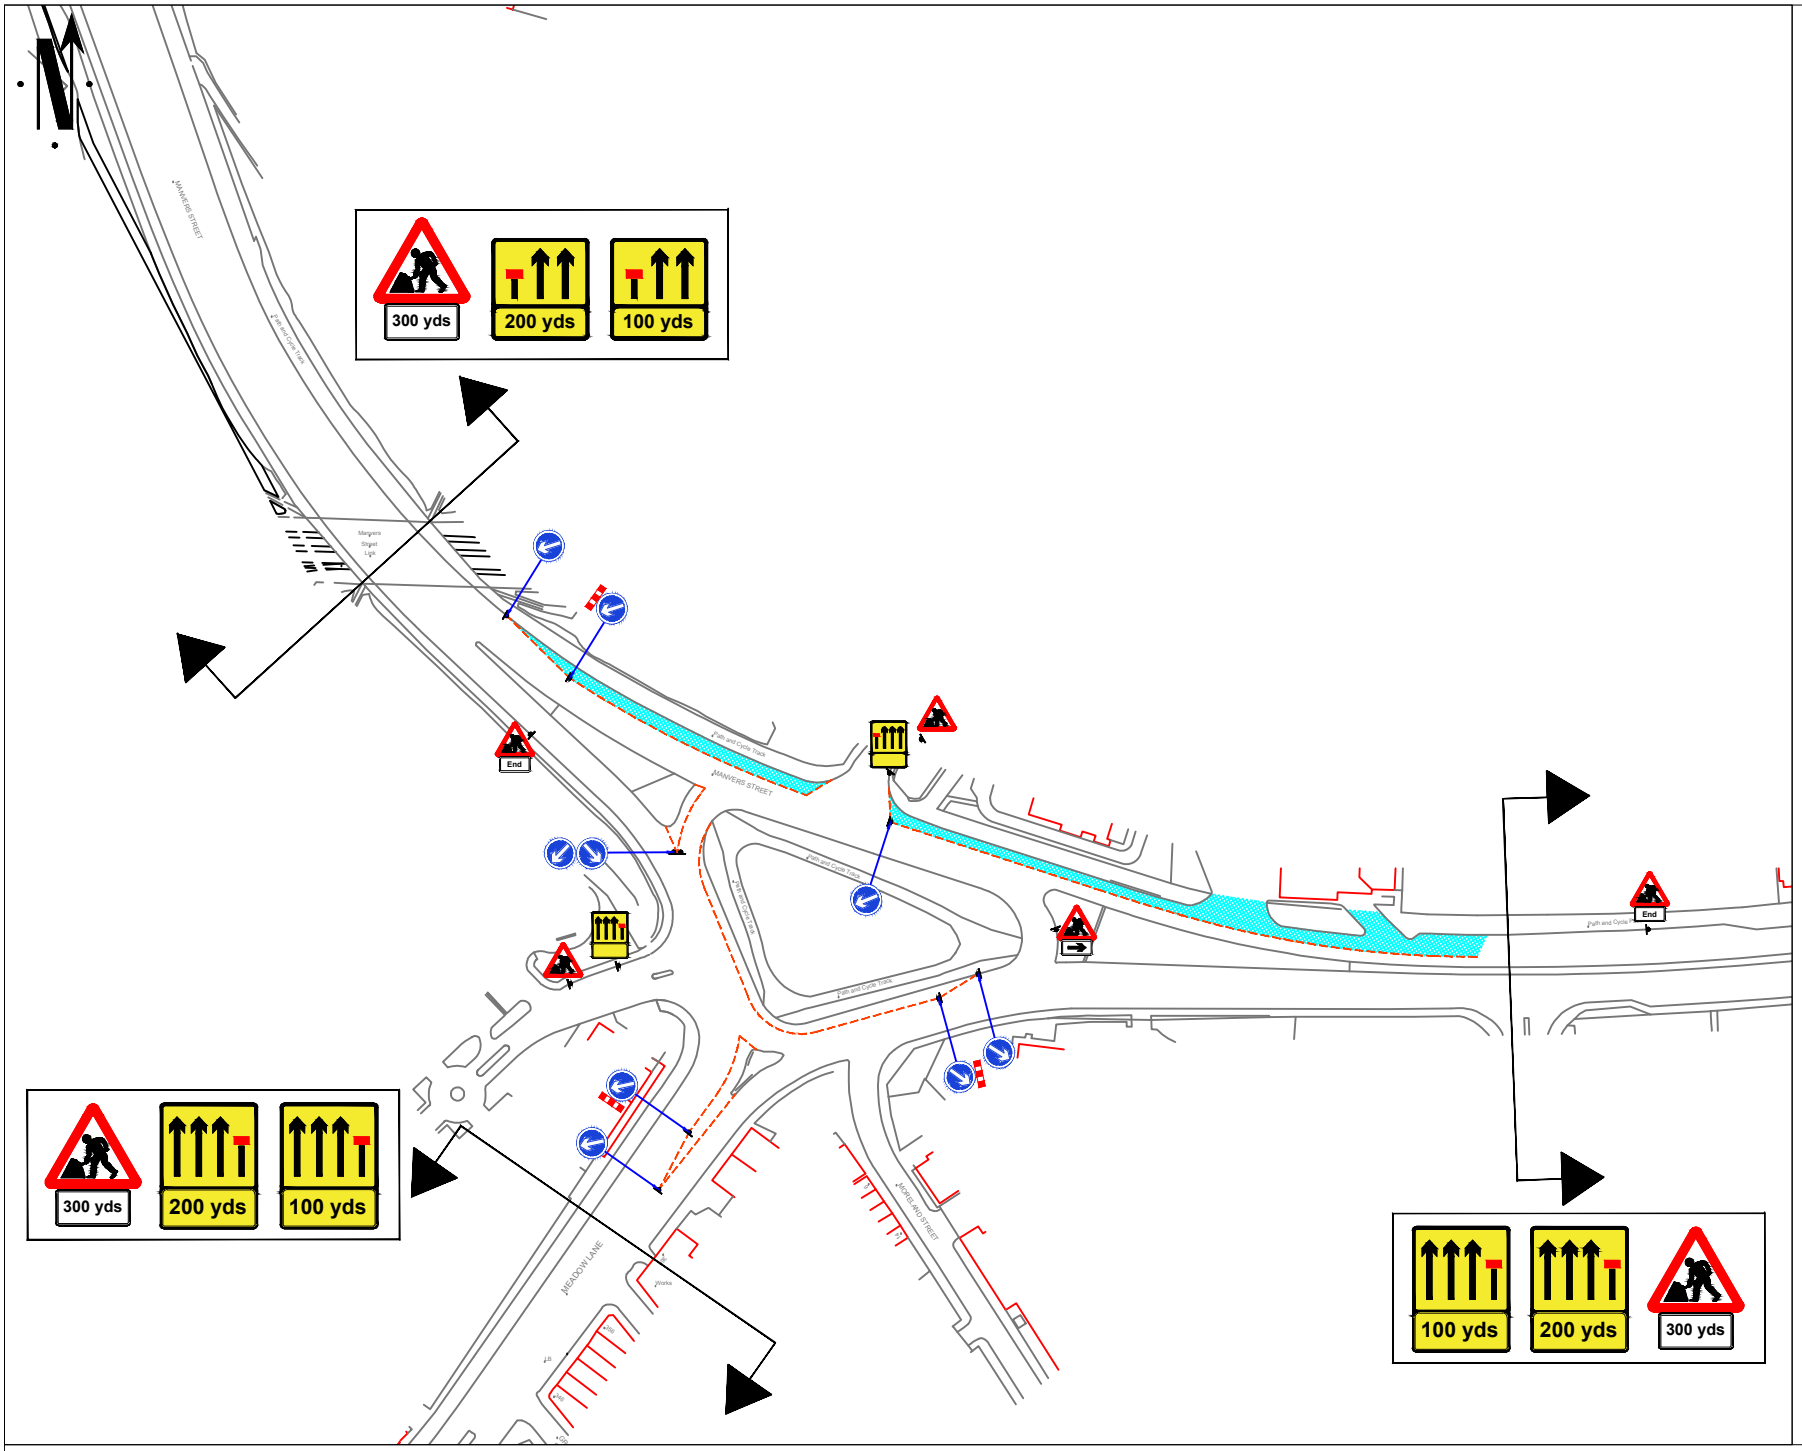


Go Traffic Management

This drawing has been produced for a specific client & project identified below and is not intended for use by any other person or for any other purpose.
© Go Traffic Management

NOTES

1. All signs as per Chapter 8. Distances between cones to be 9m maximum unless otherwise noted.
2. Distances between signs NOT to scale for purpose of clarity.
3. All sign placement subject to available safe working space.
4. The purpose of the Traffic Management Plan is for it to be used only as a guide and all traffic management equipment should be put out according to the 'Safety at Street Works and Road Works – Code of Practice', i.e. Red Book & the 'Traffic Signs Manual Chapter 8', i.e. Yellow Book.

Key

- Sign position and aspect of vision
- Position of signal head
- Cones
- No Parking Cones
- Work area
- Cylinders
- Barrier
- Diversion Route 1
- Diversion Route 2
- Stop & Go System

DO NOT SCALE FROM THIS DRAWING – All Dimensions to be verified on site.

REV.	DATE	DESCRIPTION
A	28.09.16	AS DRAWN

GTM
Go Traffic Management
Head Office: James Corbett Road, Eccles, Salford, Manchester, M50 1DE
Tel: 0845 5000 123 Fax 0845 5000 124
www.gtm.co.uk

TRAFFIC MANAGEMENT PLAN

Client: Nottingham City Council

Drawing Number: 28775.0003

Drawing Title: Daleside Road – Nottingham NG3

	Design:	Technical Officer:	REV:
Name:	R.Corcoran	R.JOHNSON	A
Signature:			
Date:	28.09.16	28.09.16	

BASED UPON THE ORDNANCE SURVEY MAP WITH THE PERMISSION OF THE CONTROLLER OF H.M STATIONERY OFFICE.