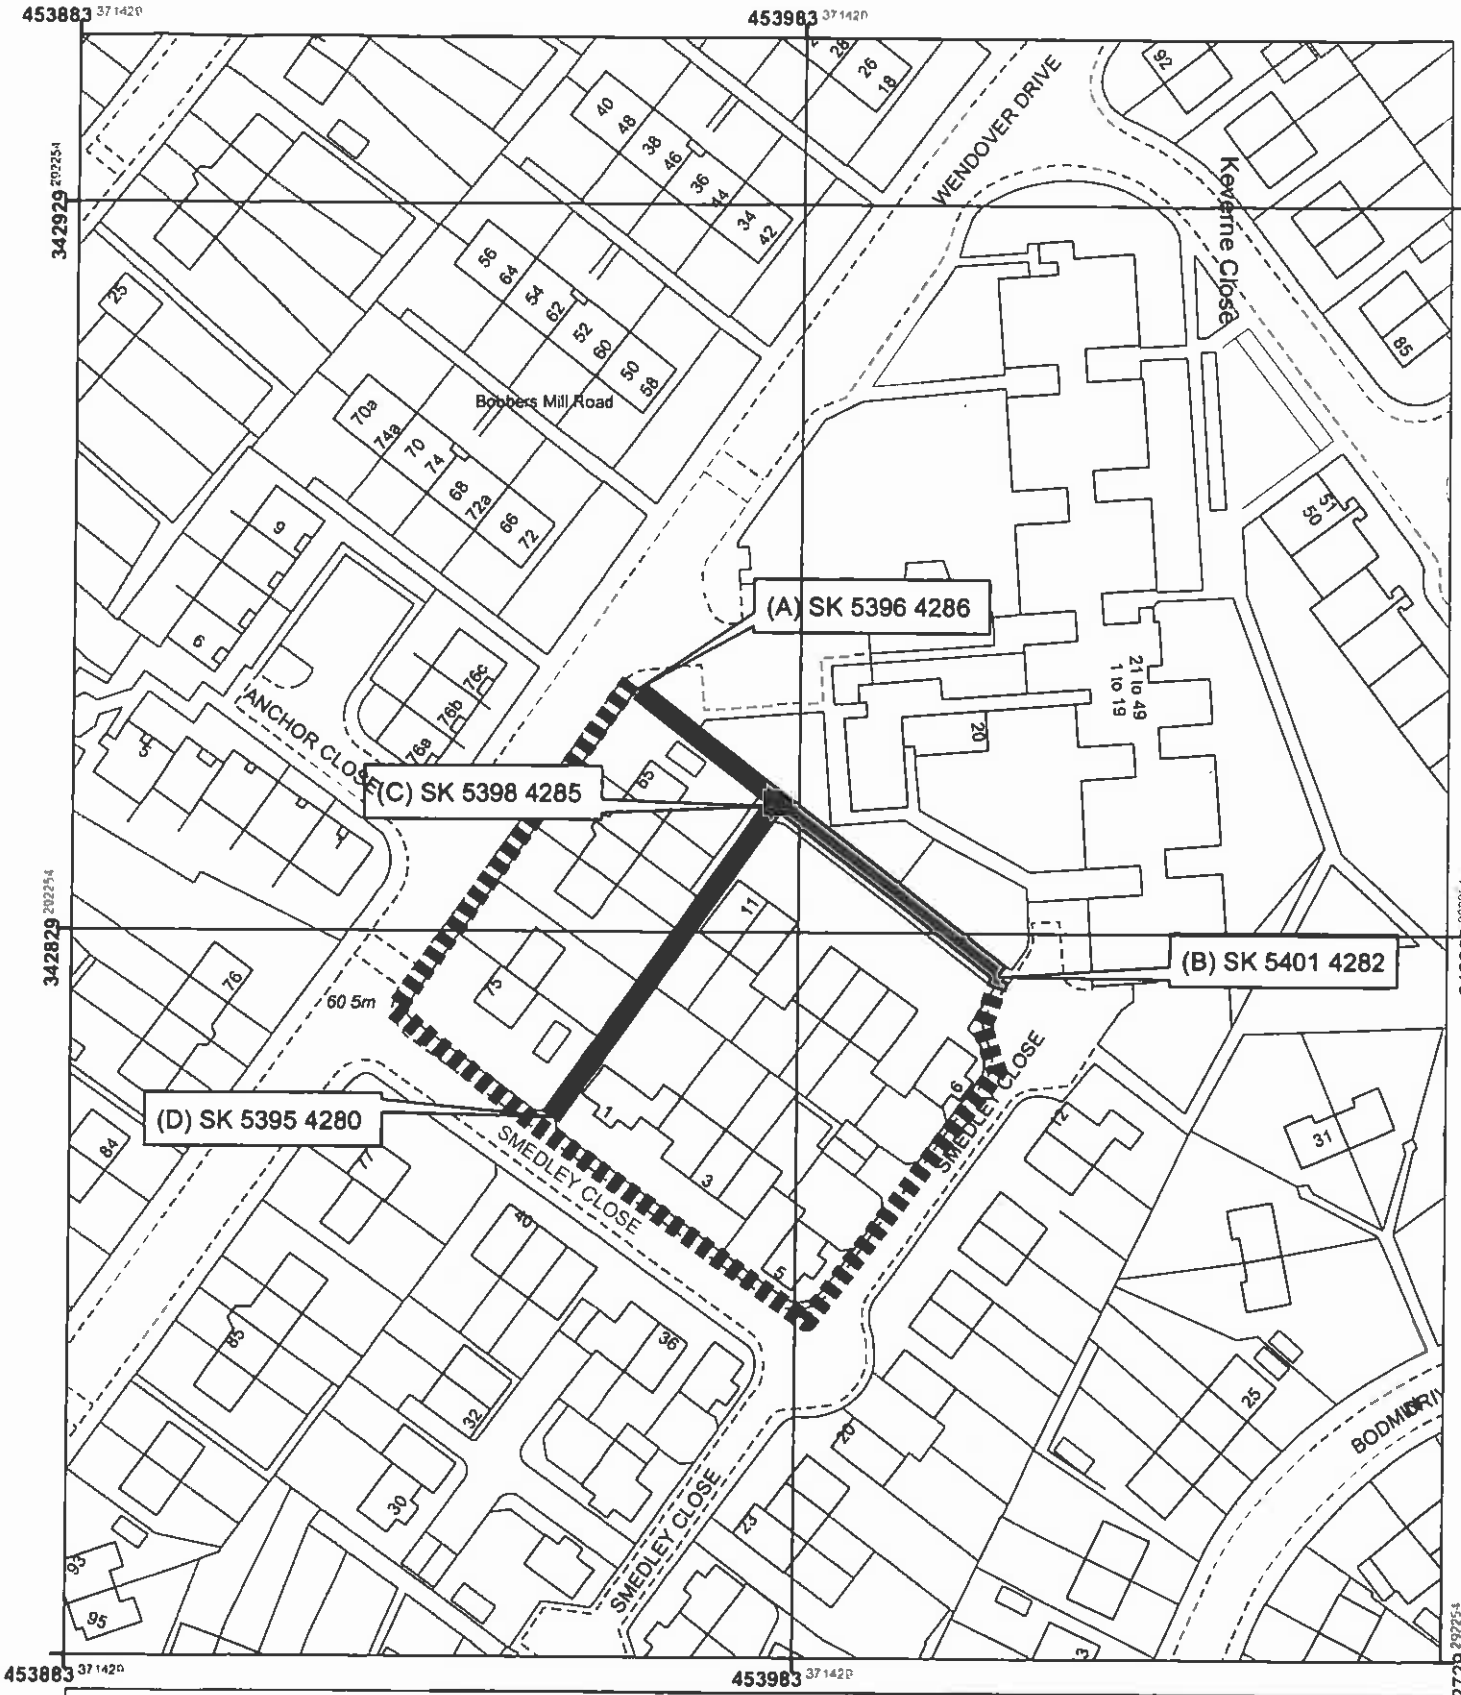


Gating Order (Smedley Close, Aspley Nottingham) 2008 (GO5004)

Legend

- A - B - C - D gated pathway
- alternative route

Map produced on 9 September 2008

Map produced by John Lee Traffic Management

N

Nottingham City Council

Environment and Regeneration

Scale 1:1,000

This map is reproduced from Ordnance Survey material with the permission of Ordnance Survey on behalf of the Controller of Her Majesty's Stationery Office © Crown copyright Unauthorised reproduction infringes Crown copyright and may lead to prosecution or civil proceedings. Nottingham City Council 100019317 2008.